P:\Preproj\koontz\00114EXHIBIT.dwg, 2/9/2006 1:36:00 PM, jeb, 1:129.439

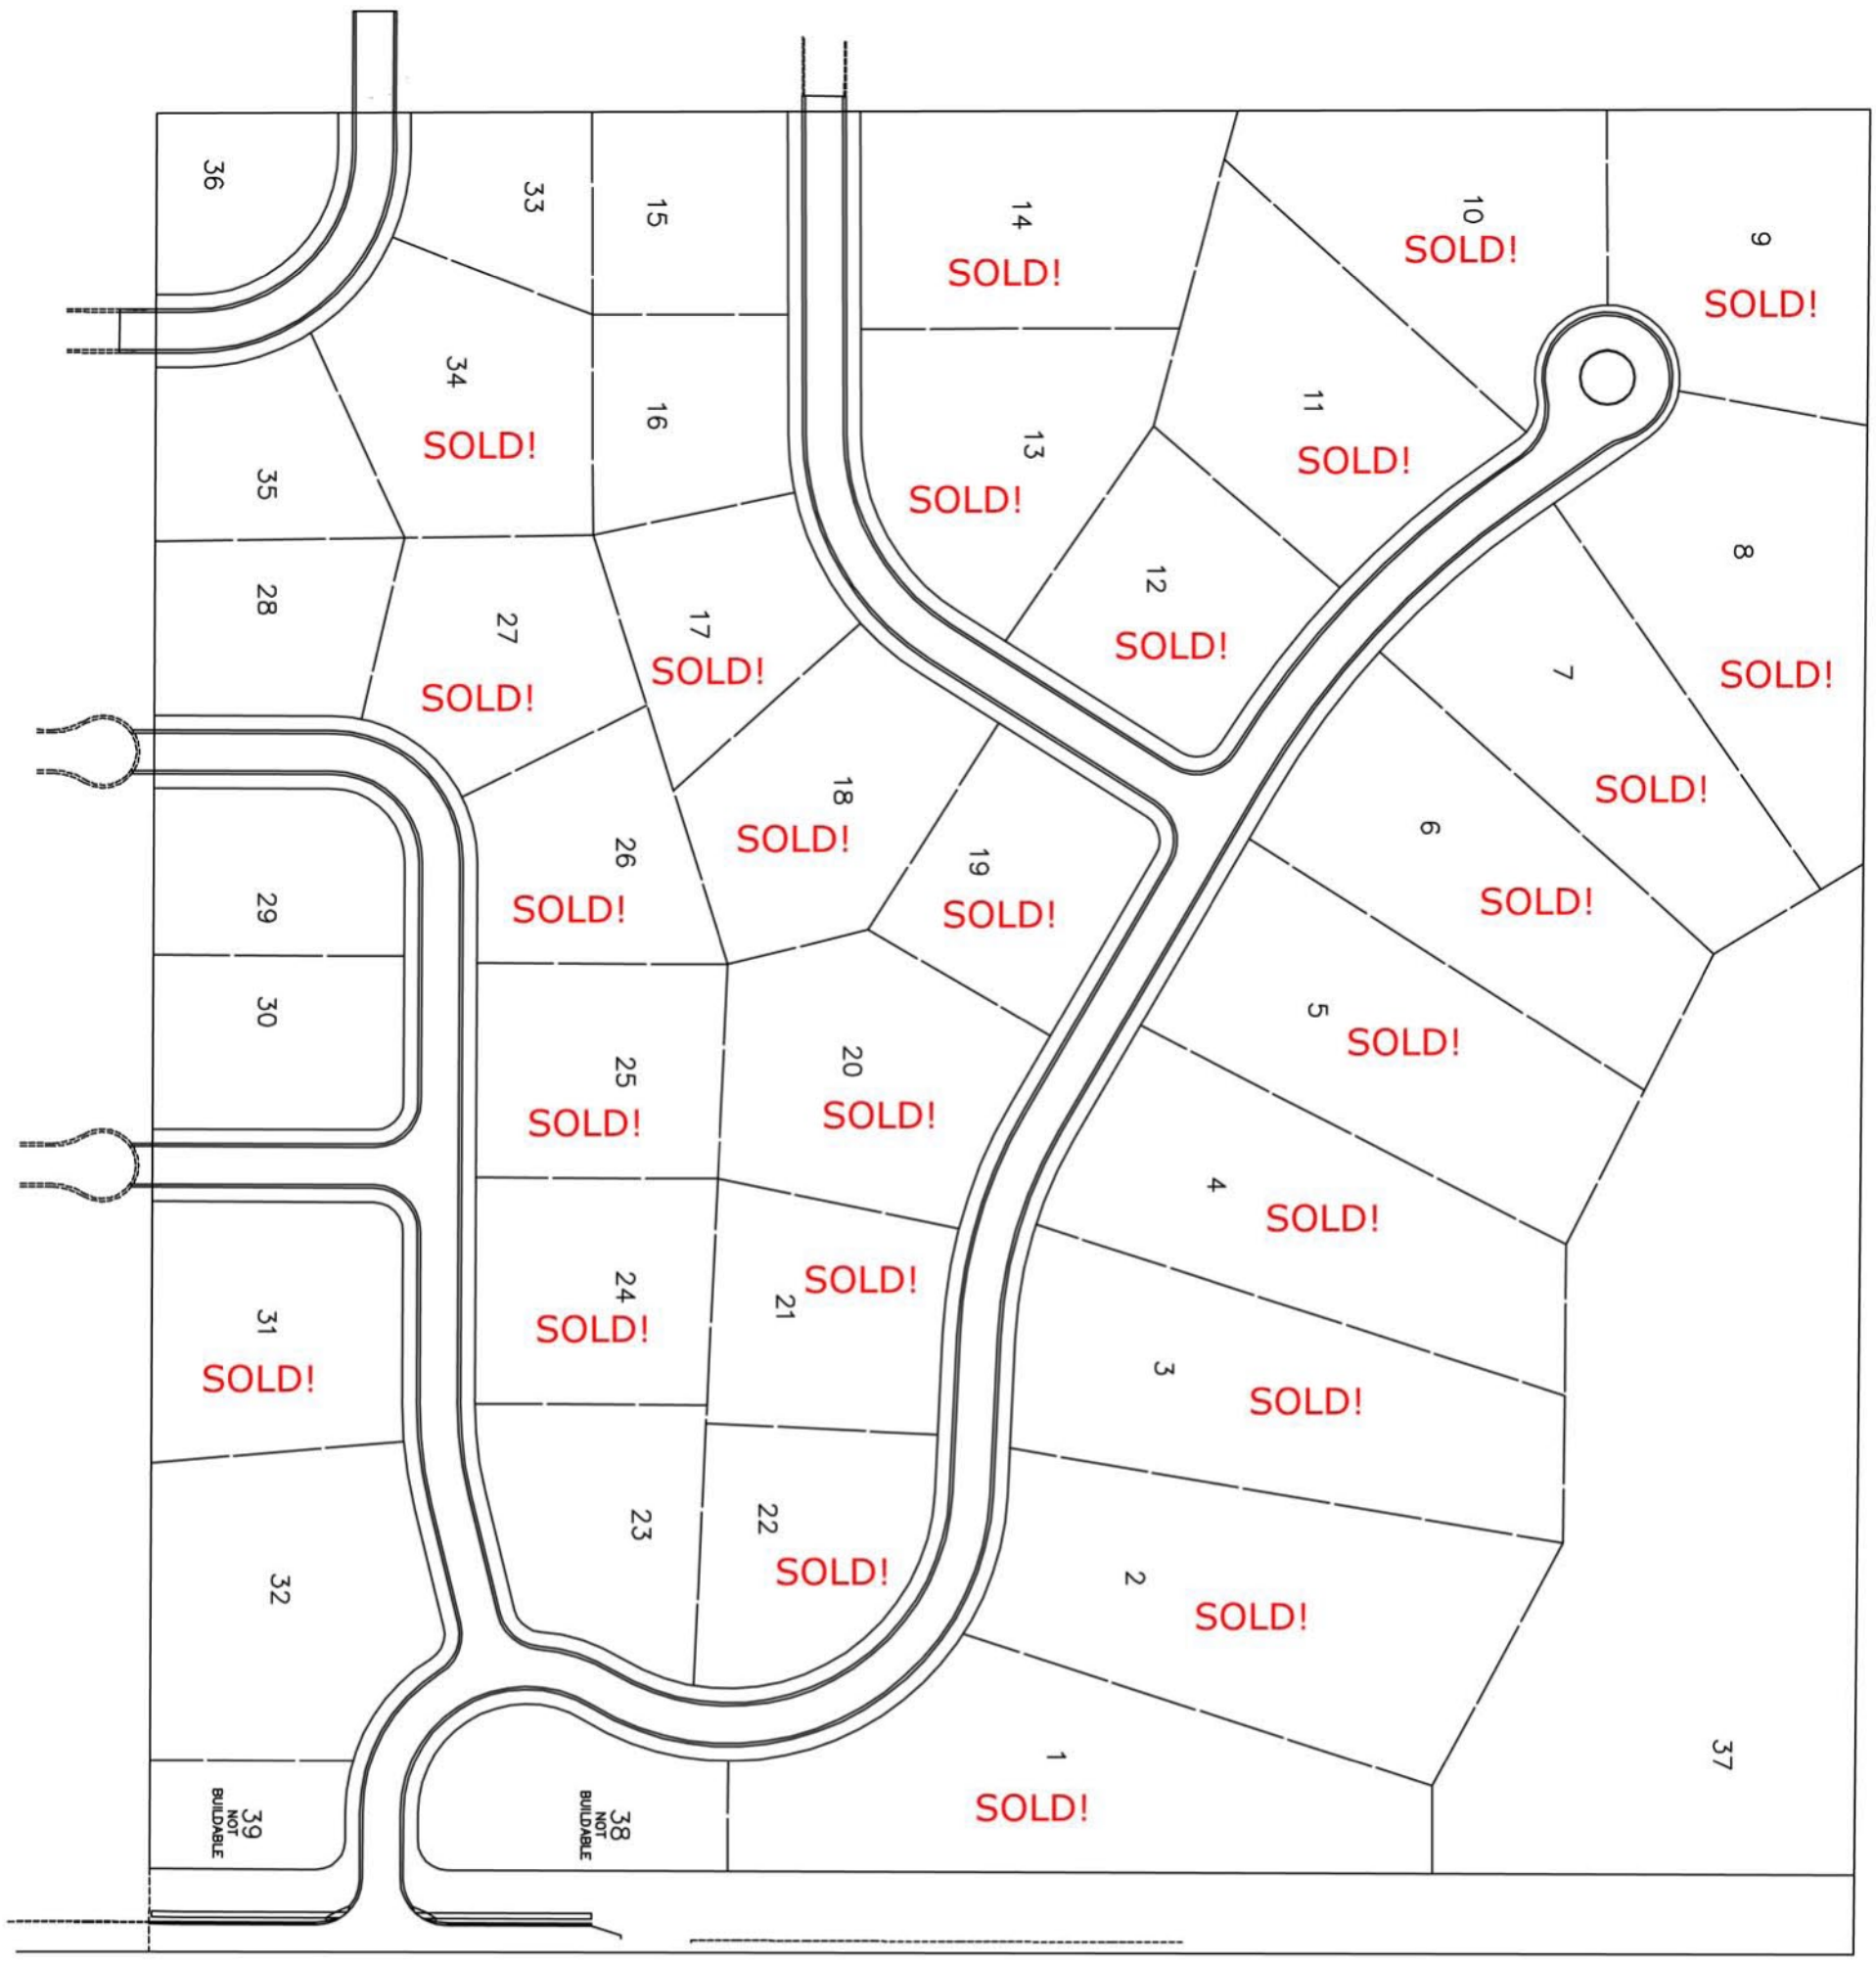

SCALE: 1" = 60'

60 30 0 60

N

FULL SIZED PLANS HAVE BEEN PREPARED USING STANDARD SCALES. REDUCED PLANS MAY NOT COMPLY WITH STANDARD SCALES. USE GRAPHIC SCALES WHEN MAKING MEASUREMENTS ON REDUCED PLANS.

SHEET NO. X	CAMBRIDGE ESTATES DALE KOONTZ BUILDER, INC.	GENERAL PLAN	DESIGNED -	DRAWN -	CHECKED	NO.	APPR.	REVISION DESCRIPTION / DATE
			FIELD -	FIELD BOOK -	DATE			
			PROJECT NO. 00-0114	FILE NAME 00114GP	SCALE 1"=60'			FULL SCALE DRAWING IS 24"x 36"

KLINGNER & ASSOCIATES, P.C.
Engineers / Architects
616 North 24th Street (217) 223-3670
Quincy, Illinois 62301 FAX: 223-3603
Internet Address: www.klingner.com